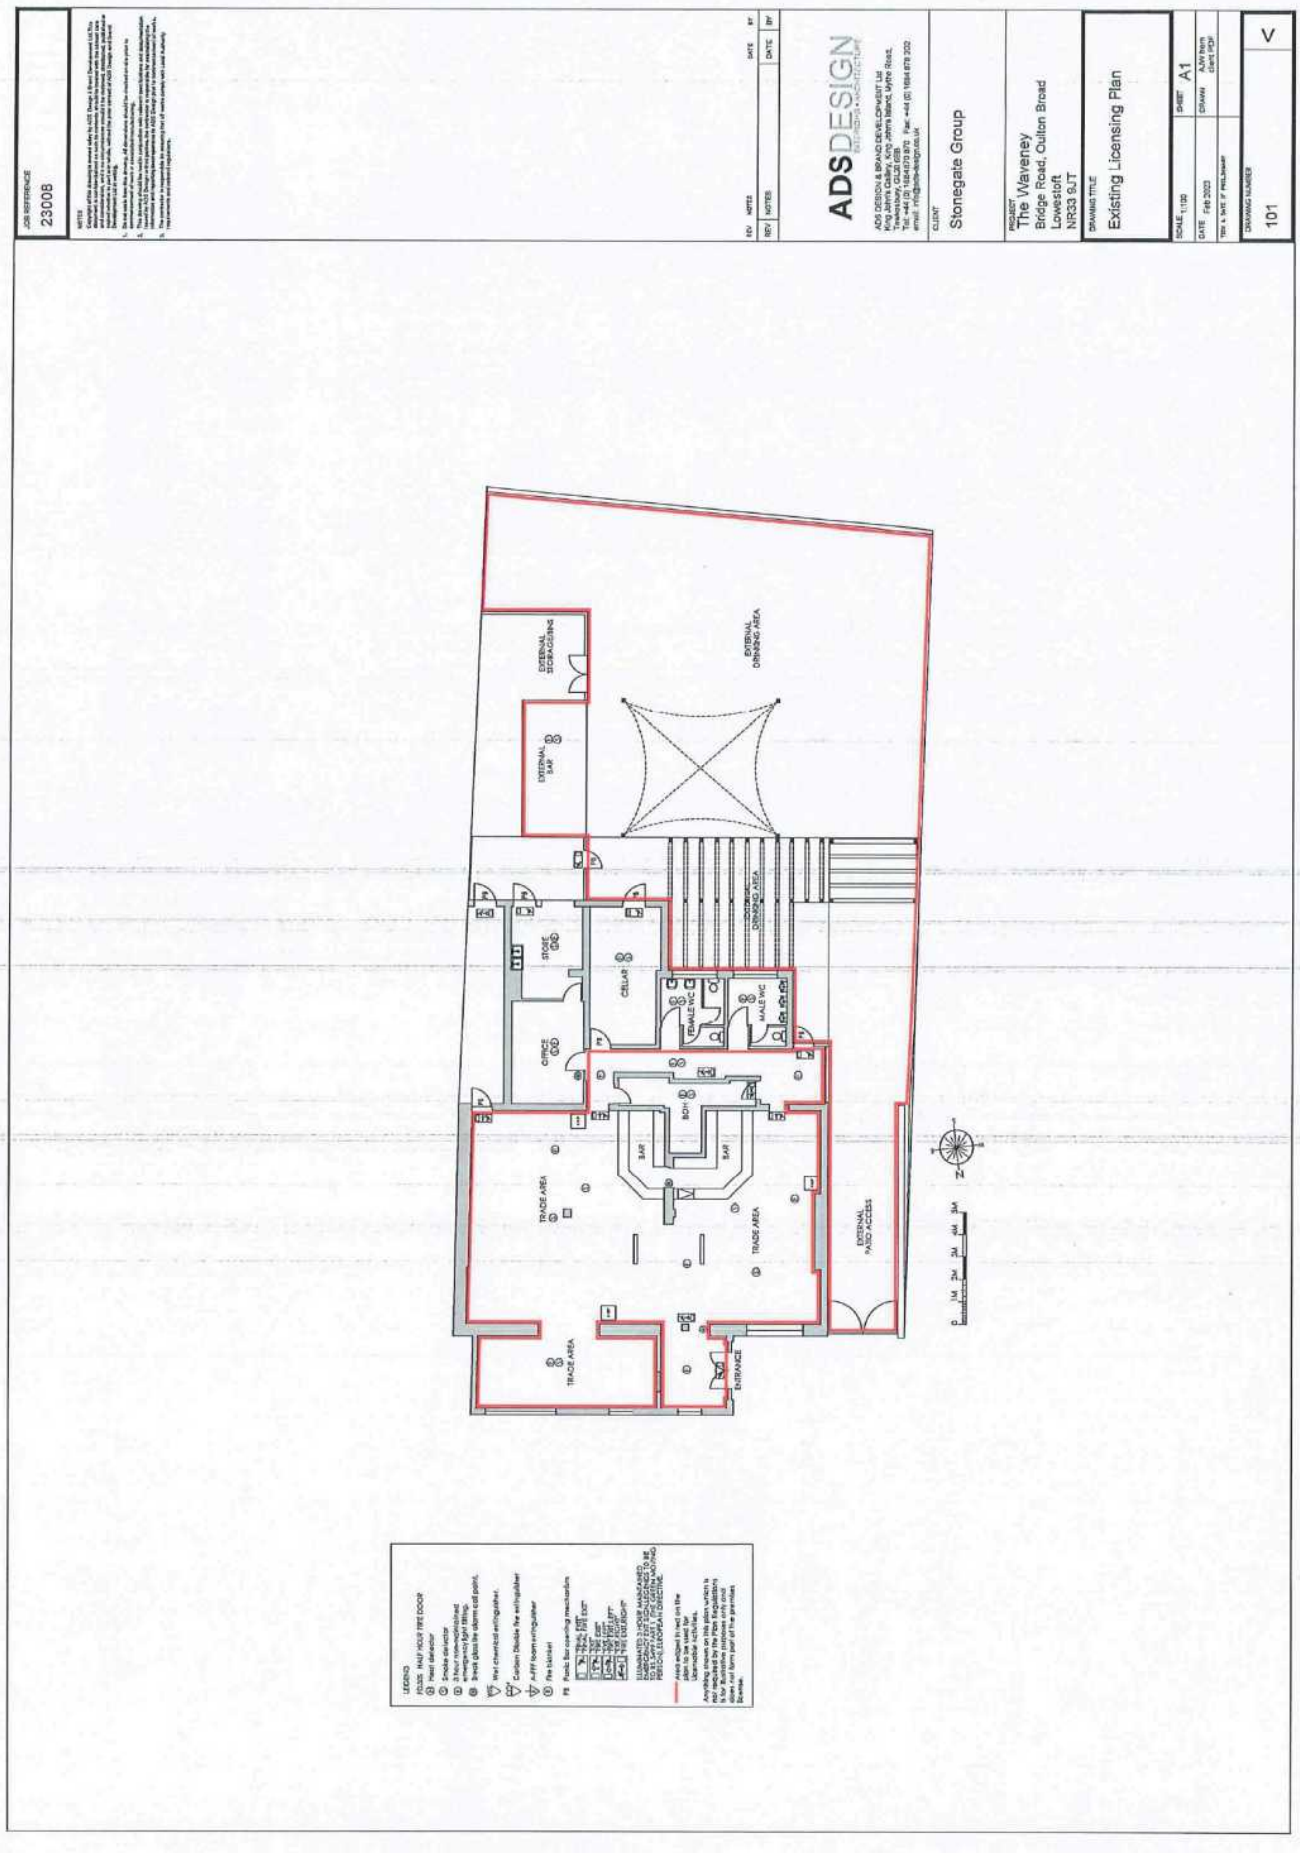LICENSING ACT 2003 – ANNEX 4 – PLAN
The Waveney
132-134 Bridge Road, Oulton Broad